

I:\Projects\2021\21-1031 SCCTD HHB Holding Property Survey\20 Design\Survey\C3D\21-1031 Grading Exhibit_2.dwg
Plotted on: 2/8/2022 8:05 AM
Plotted By: Tony Schenk

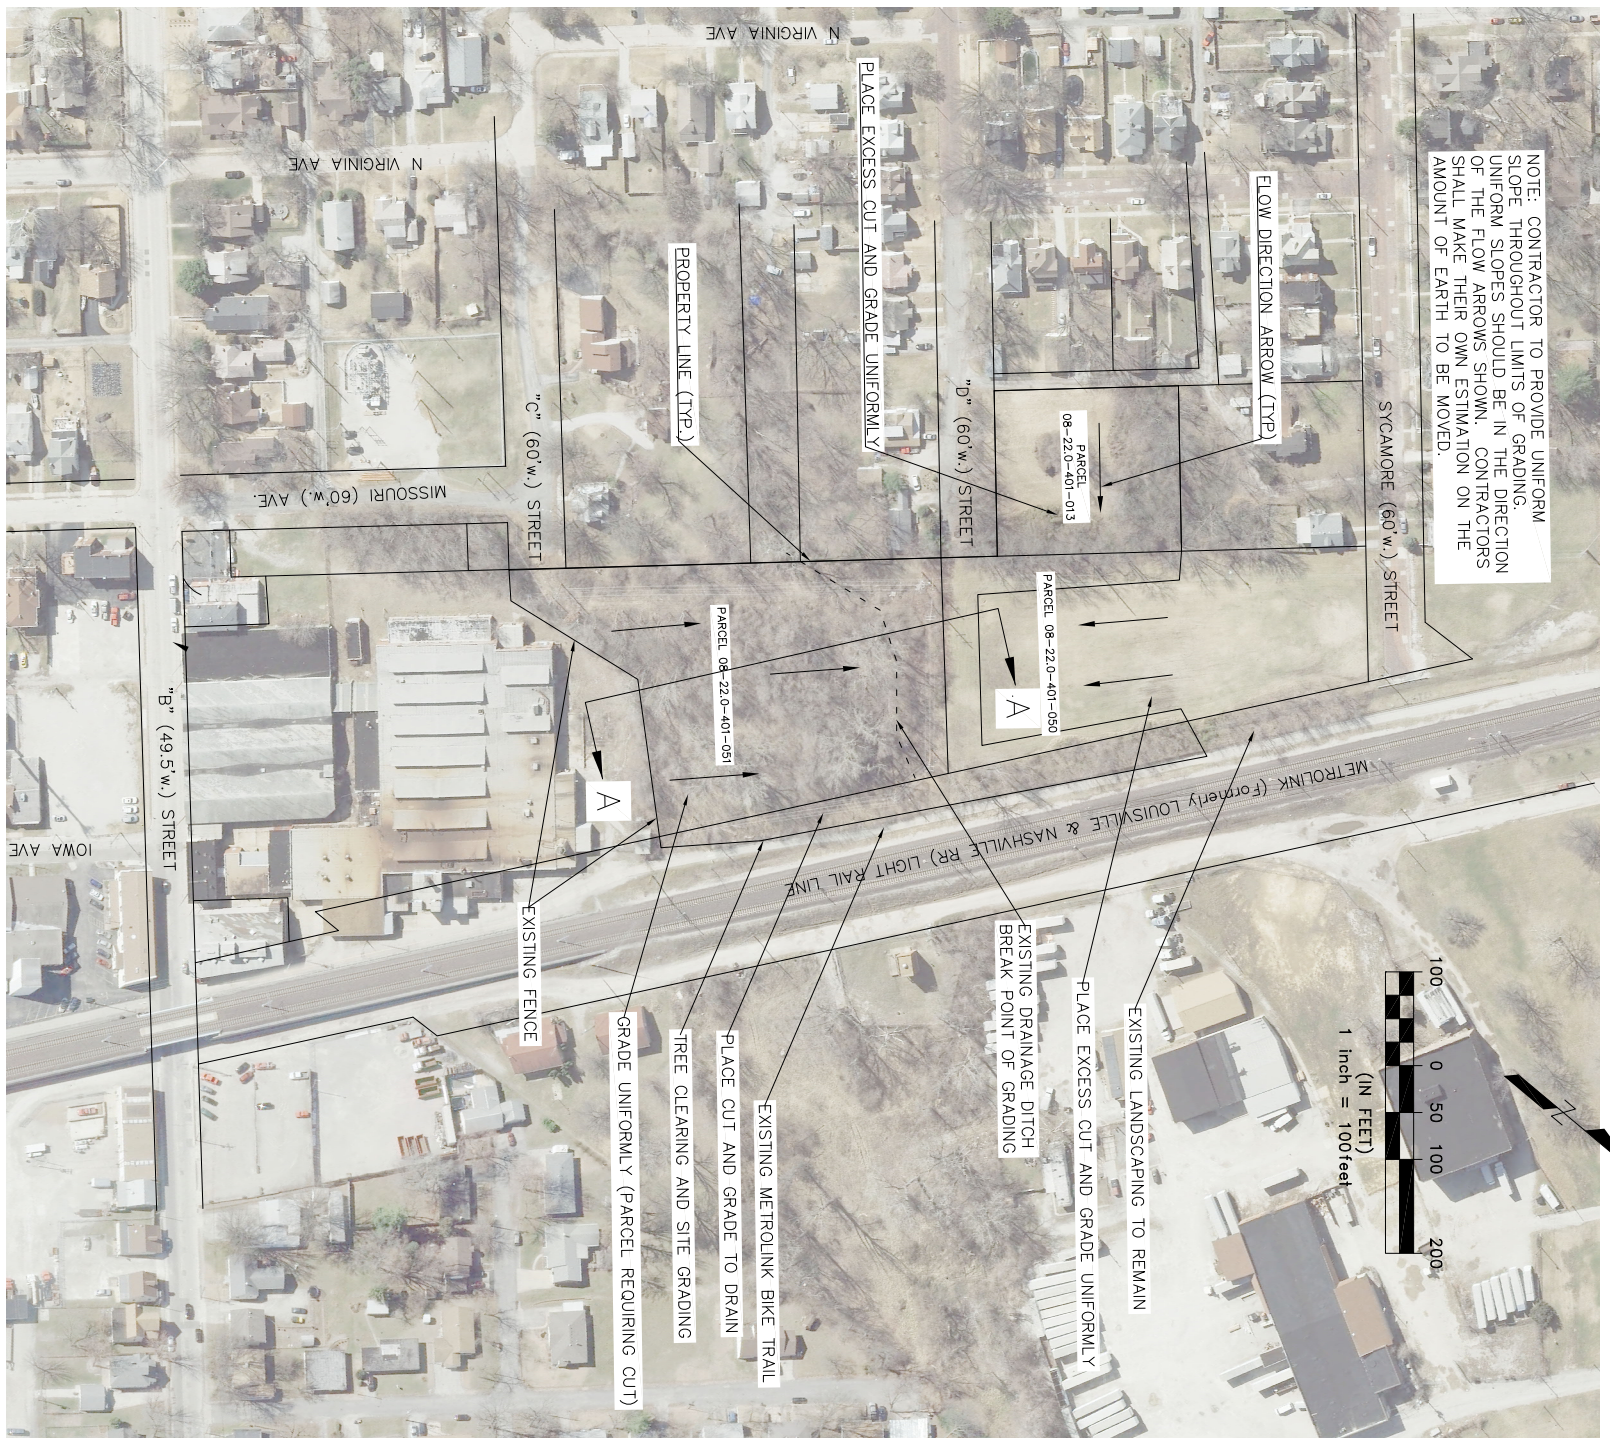

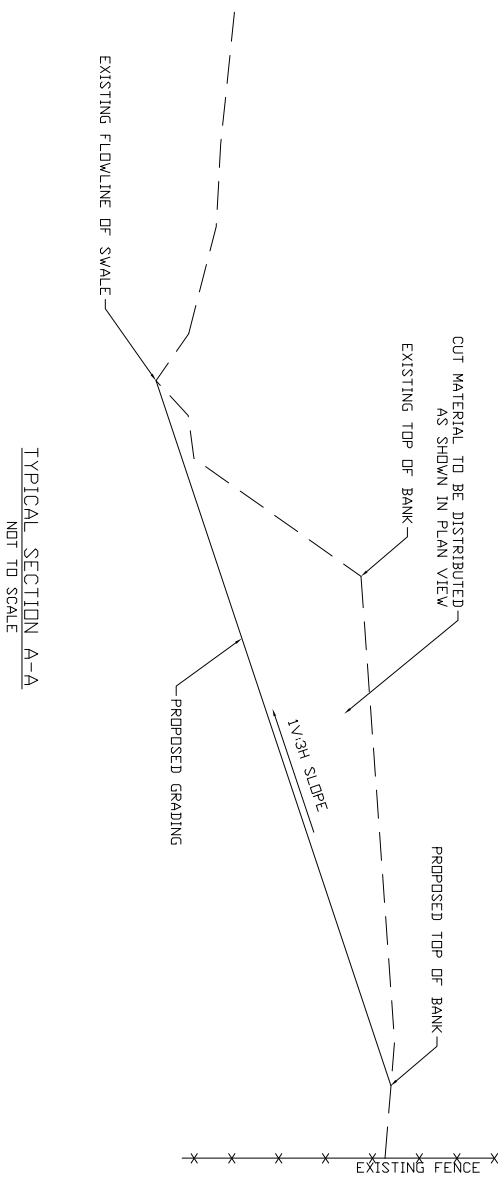

TYPICAL SECTION A-A
NOT TO SCALE

PROJECT NO. 1-1036	TITLE: GRADING EXHIBIT	DESIGNED BY: RB	TITLE: SCCTD MMB HOLDING PROPERTY	REVISIONS: # / Date / Description	gonzalez
DATE: 2/8/2022		DRAWN BY: TS	ST CLAIR COUNTY TRANSIT DEPARTMENT 27 NORTH ILLINOIS STREET BELLEVILLE, IL 62220		GONZALEZ COMPANIES, LLC 525 WEST MAIN STREET SUITE 125 BELLEVILLE, IL 62220 PHONE: (618) 222-2221 WWW.GONZALEZCOS.COM ILLINOIS PROFESSIONAL DESIGN FIRM 184.004564
SHEET 2 OF 2		CHECKED BY:			
		DRAWING FILE: 21-1031 Grading Exhibit_2.dwg			